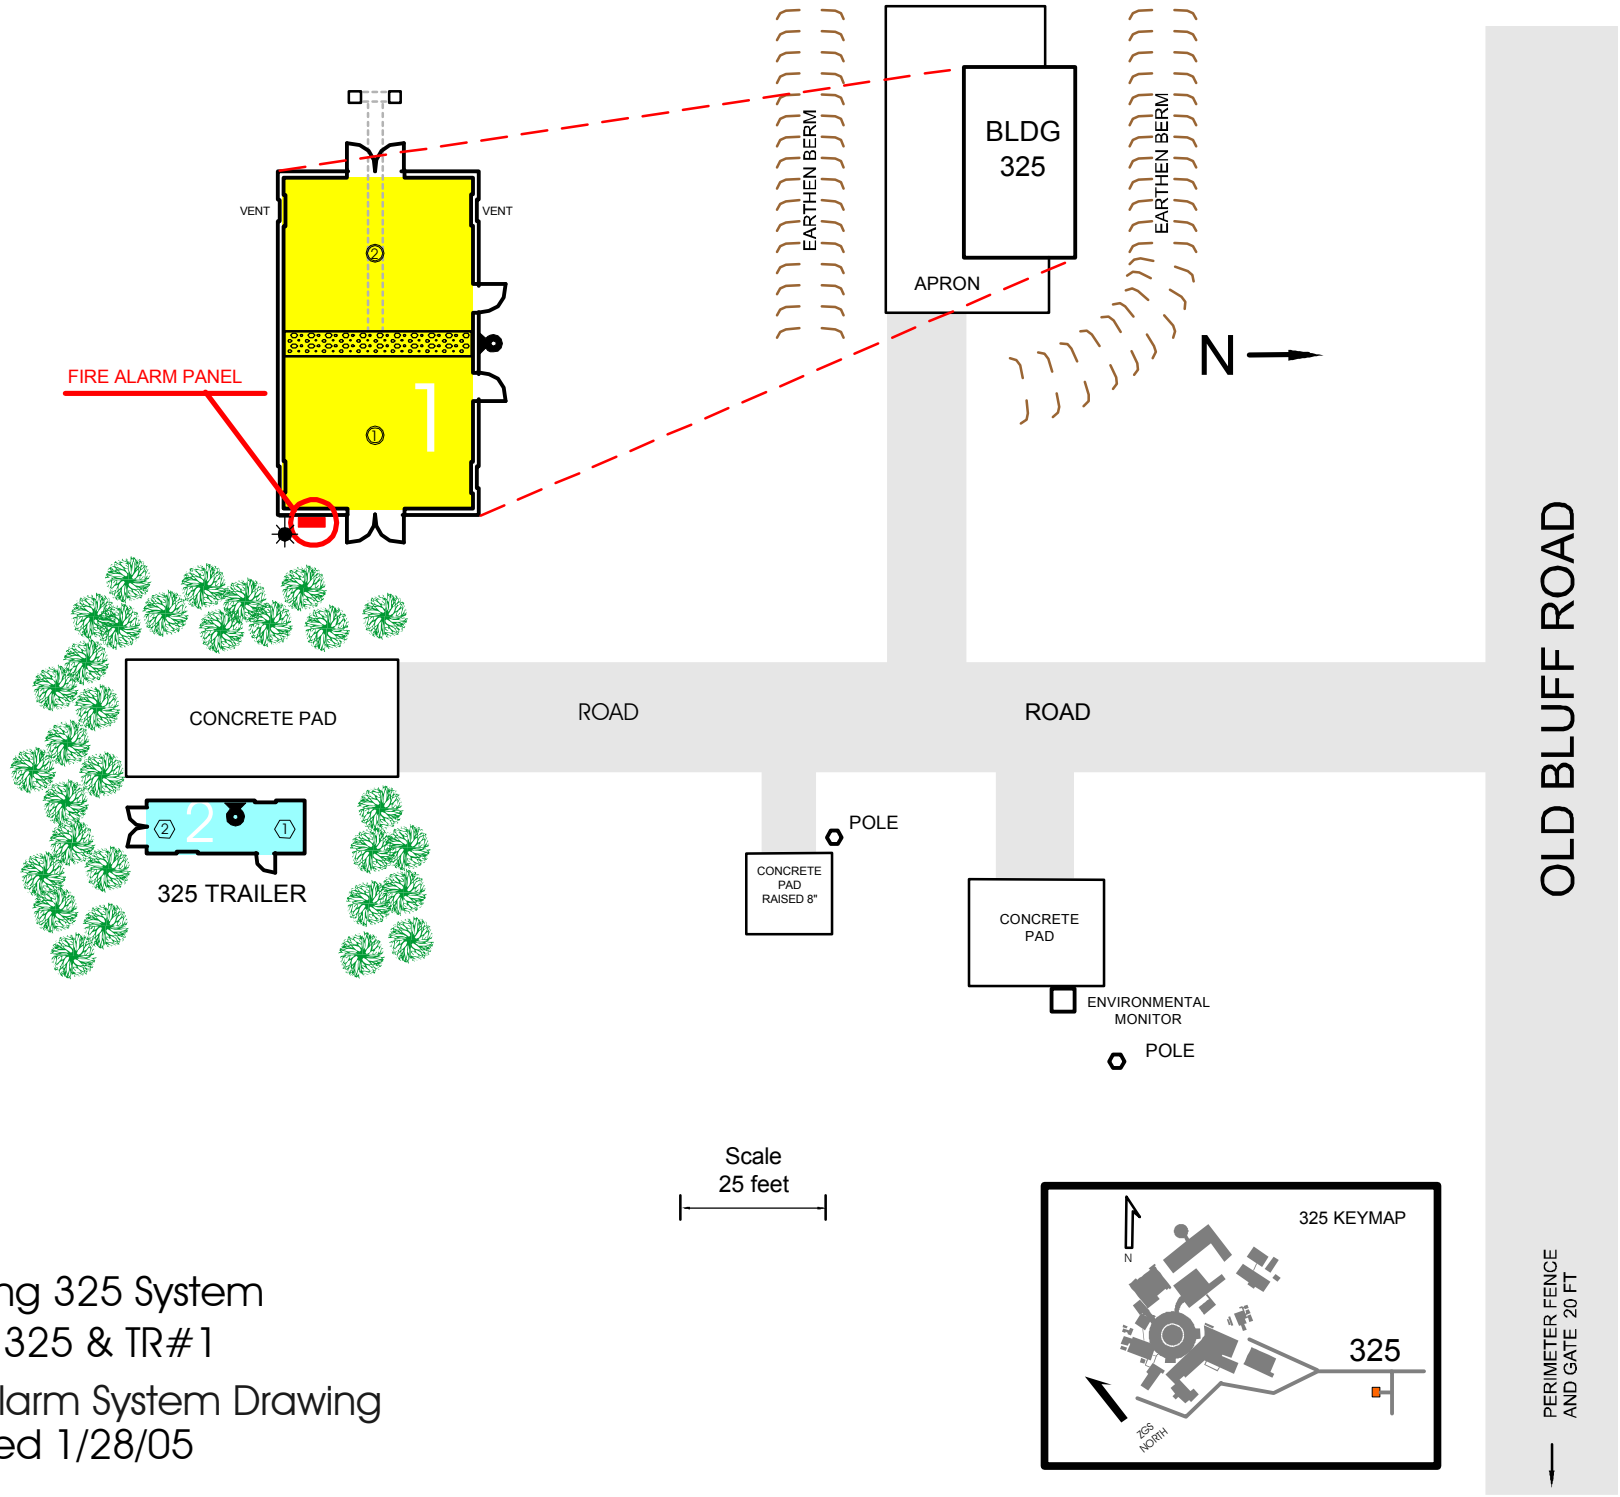

Building 325 System
Bldg. 325 & TR#1

Fire Alarm System Drawing
Revised 1/28/05

325.CDR